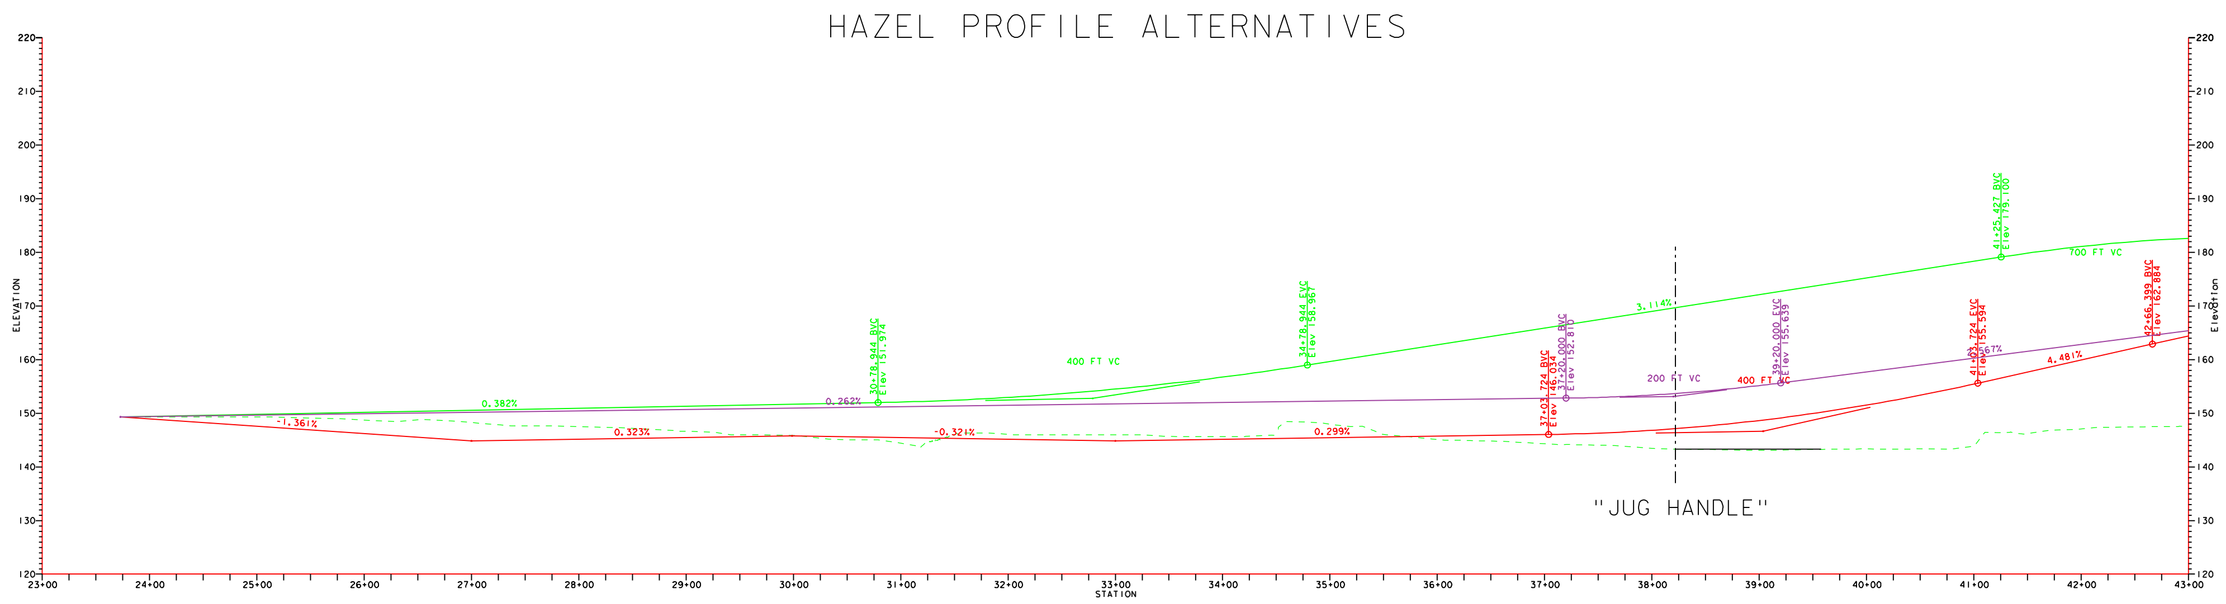

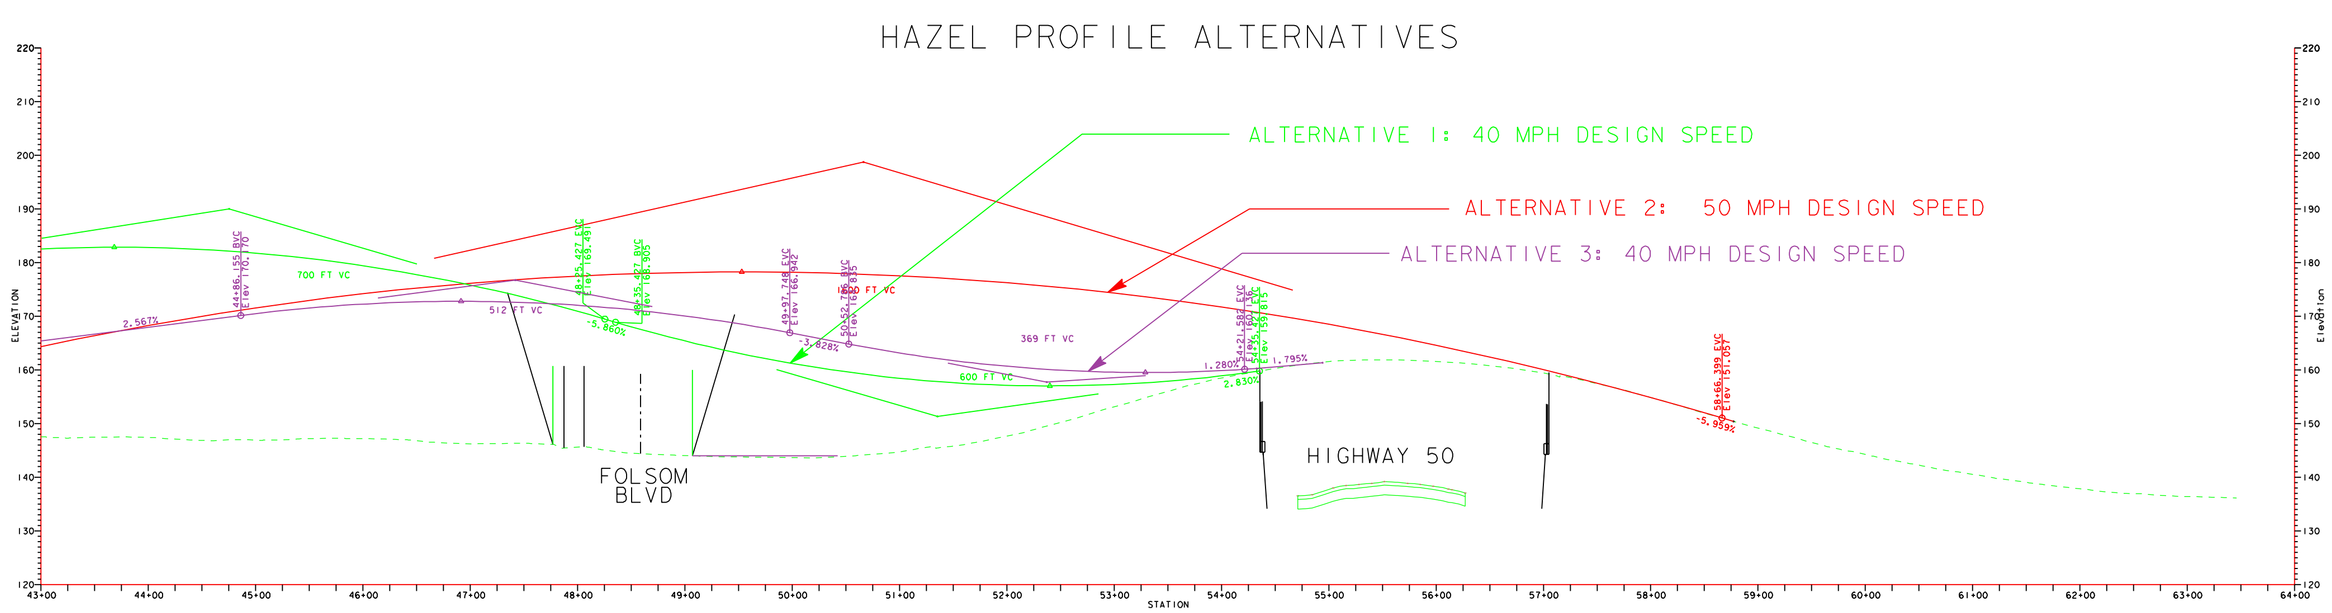

50 CORRIDOR MOBILITY PARTNERSHIP

HIGHWAY 50
HAZEL AVE I/C MODIFICATIONS

SCALE:
HORIZONTAL: 1"=100'
VERTICAL: 1"=20'

SHEET 1 OF 1

NOVEMBER 2006

PSOMAS